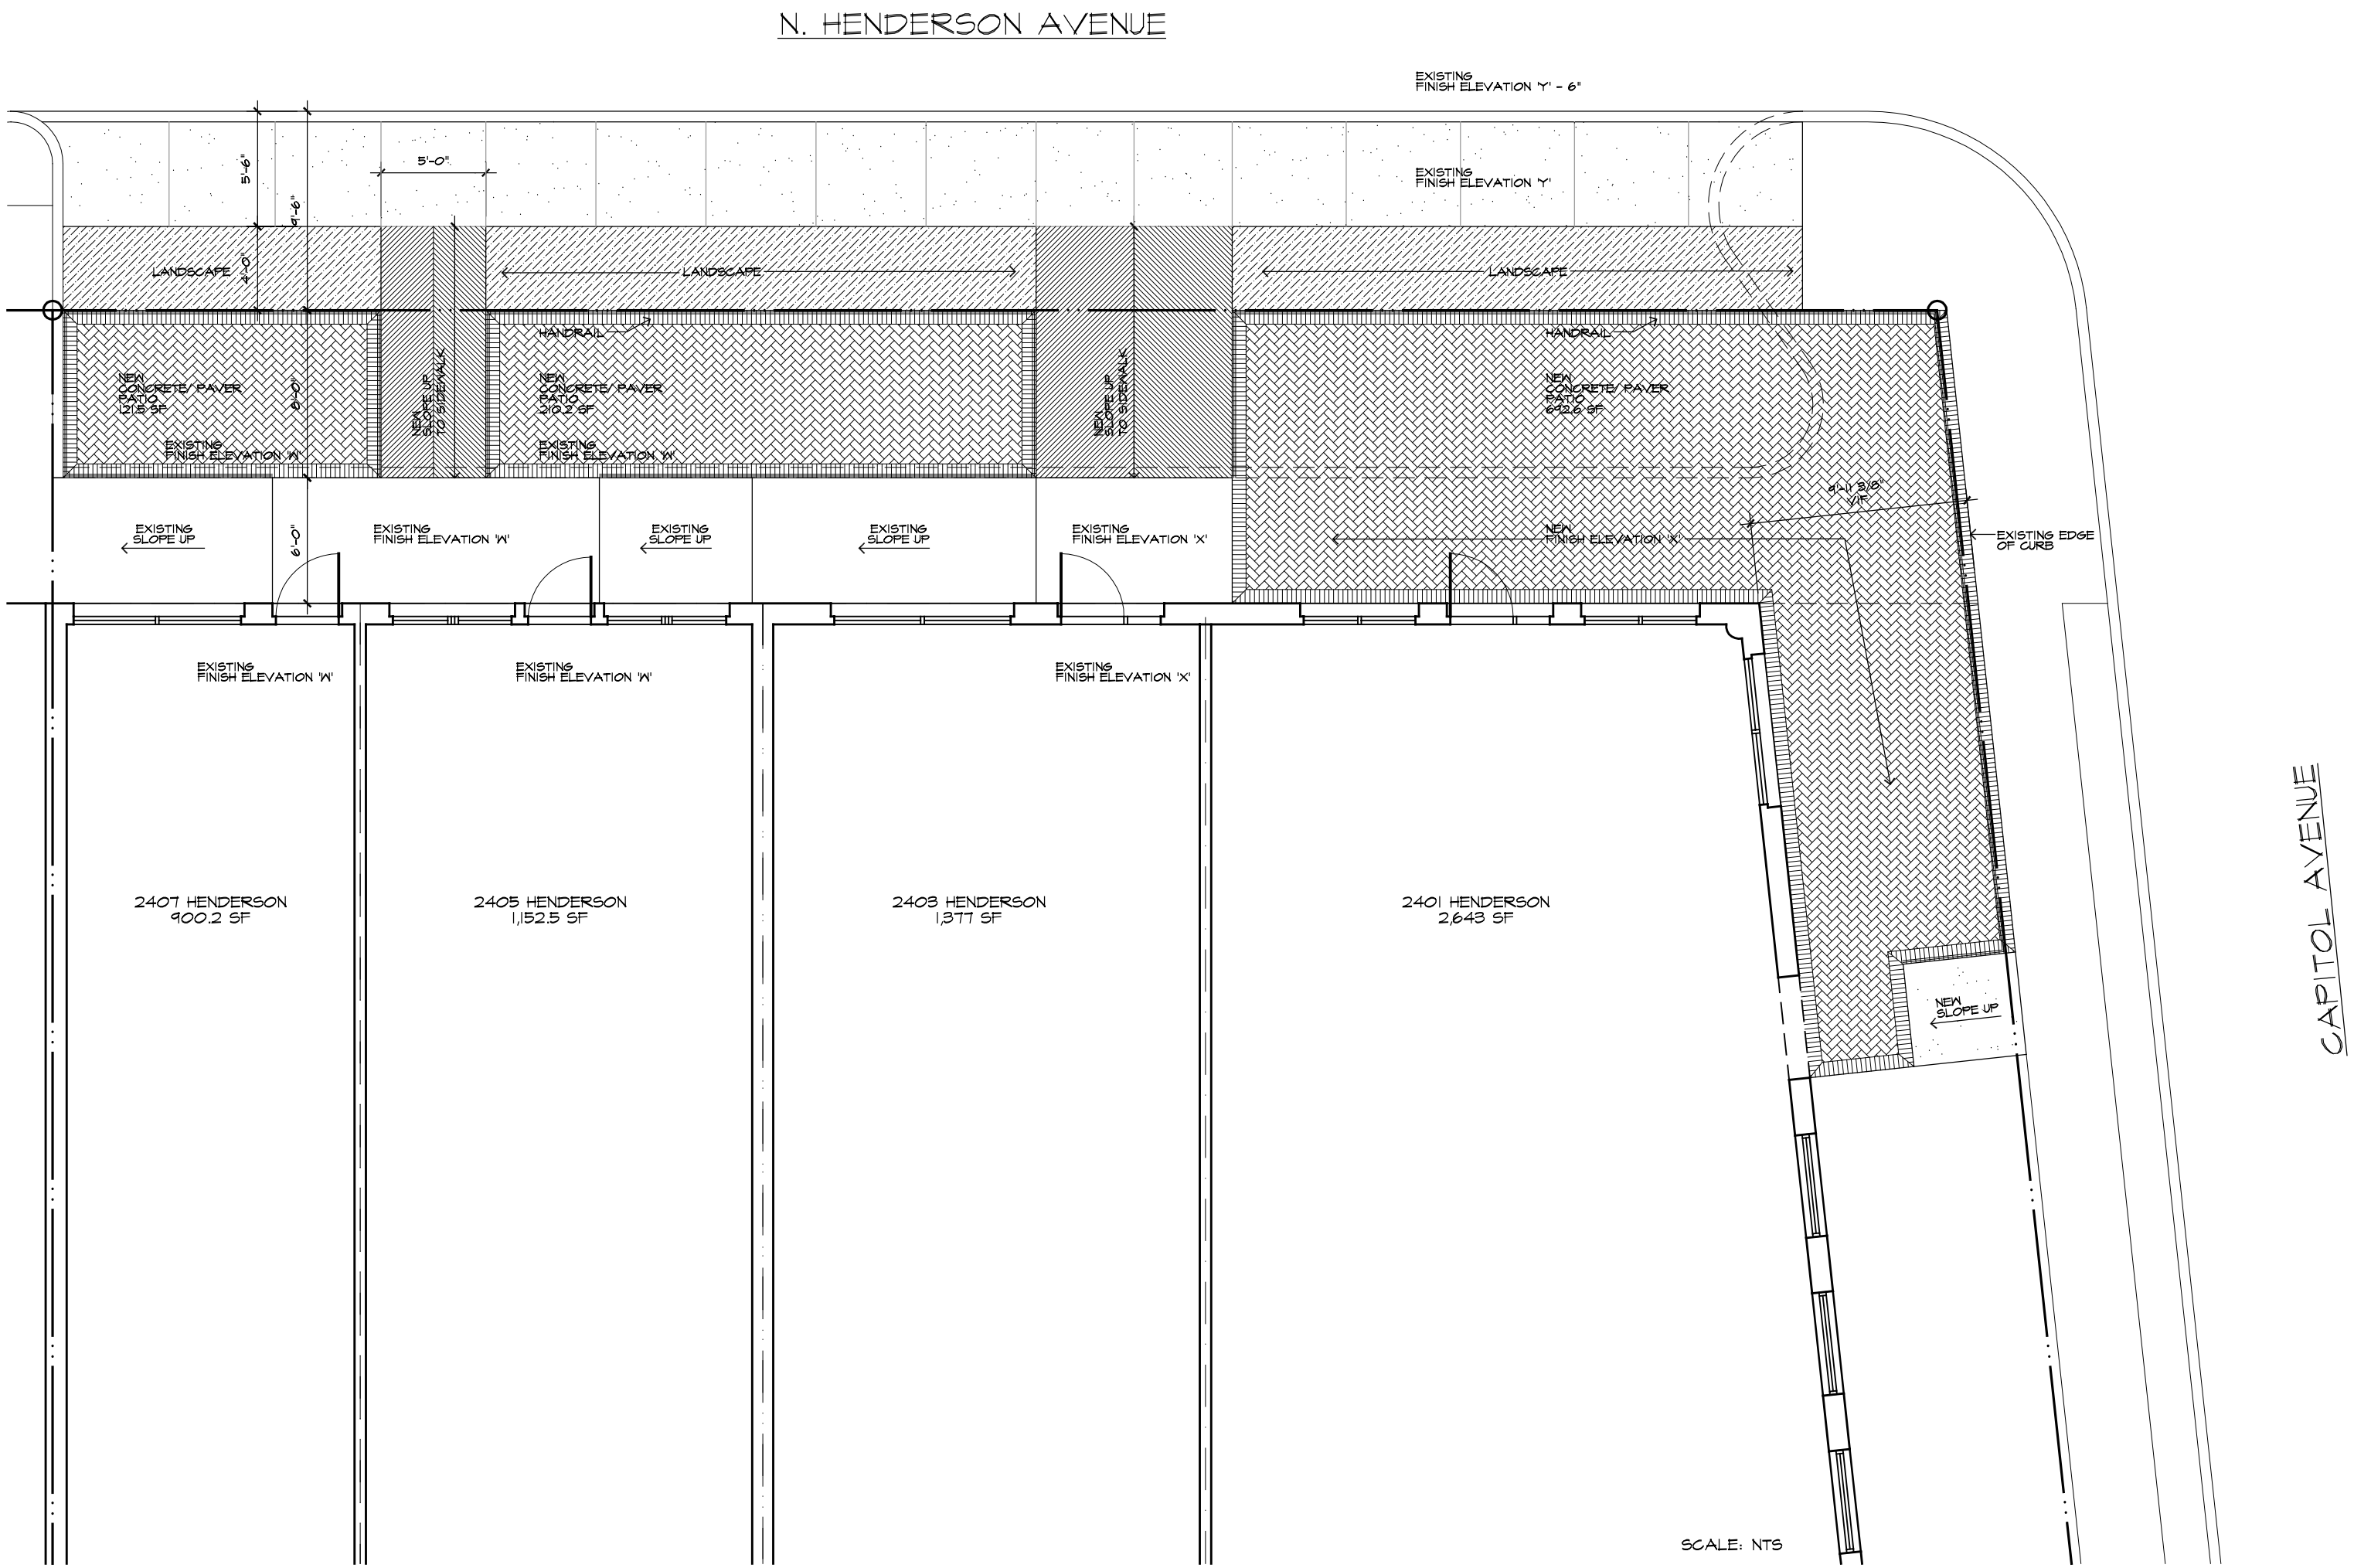
N. HENDERSON AVENUE
EXISTING FINISH ELEVATION 'Y' - 6"
EXISTING FINISH ELEVATION 'Y'
5'-6"
4'-6"
5'-0"
4'-0"
LANDSCAPE
LANDSCAPE
LANDSCAPE
HANDRAIL
HANDRAIL
NEW CONCRETE/ PAVER PATIO 1,15.5 SF
8'-0"
NEW SLOPE UP TO SIDEWALK
NEW CONCRETE/ PAVER PATIO 2,10.2 SF
NEW SLOPE UP TO SIDEWALK
NEW CONCRETE/ PAVER PATIO 6,42.6 SF
EXISTING FINISH ELEVATION 'W'
EXISTING FINISH ELEVATION 'W'
41'-11 3/8" V.I.F.
EXISTING SLOPE UP
6'-0"
EXISTING FINISH ELEVATION 'W'
EXISTING SLOPE UP
EXISTING SLOPE UP
EXISTING FINISH ELEVATION 'X'
NEW FINISH ELEVATION 'X'
EXISTING EDGE OF CURB
EXISTING FINISH ELEVATION 'W'
EXISTING FINISH ELEVATION 'W'
EXISTING FINISH ELEVATION 'X'
2407 HENDERSON
900.2 SF
2405 HENDERSON
1,152.5 SF
2403 HENDERSON
1,377 SF
2401 HENDERSON
2,643 SF
NEW SLOPE UP
CAPITOL AVENUE
SCALE: NTS